

The Brambles, Blundel Lane. KT11 2SY

GROSVENOR
SURREY



The Brambles Blundel Lane

Stoke D'Abernon, Cobham. KT11 2SY

A beautifully presented four bedroom detached family home, conveniently located on the Cobham/Oxshott borders.

The ground floor comprises a large kitchen/diner/family area, living room, study and cloakroom.

On the first floor there are four good sized bedrooms, ensuite and a family bathroom.

To the front there is off road parking for several cars and a garage. To the rear there is a large garden and shed.

Located very nearby to Oxshott Heath, Oxshott Village sports club, Oxshott train station and an ideal location for The Royal Kent School and Danes Hill.

EPC Rating C

















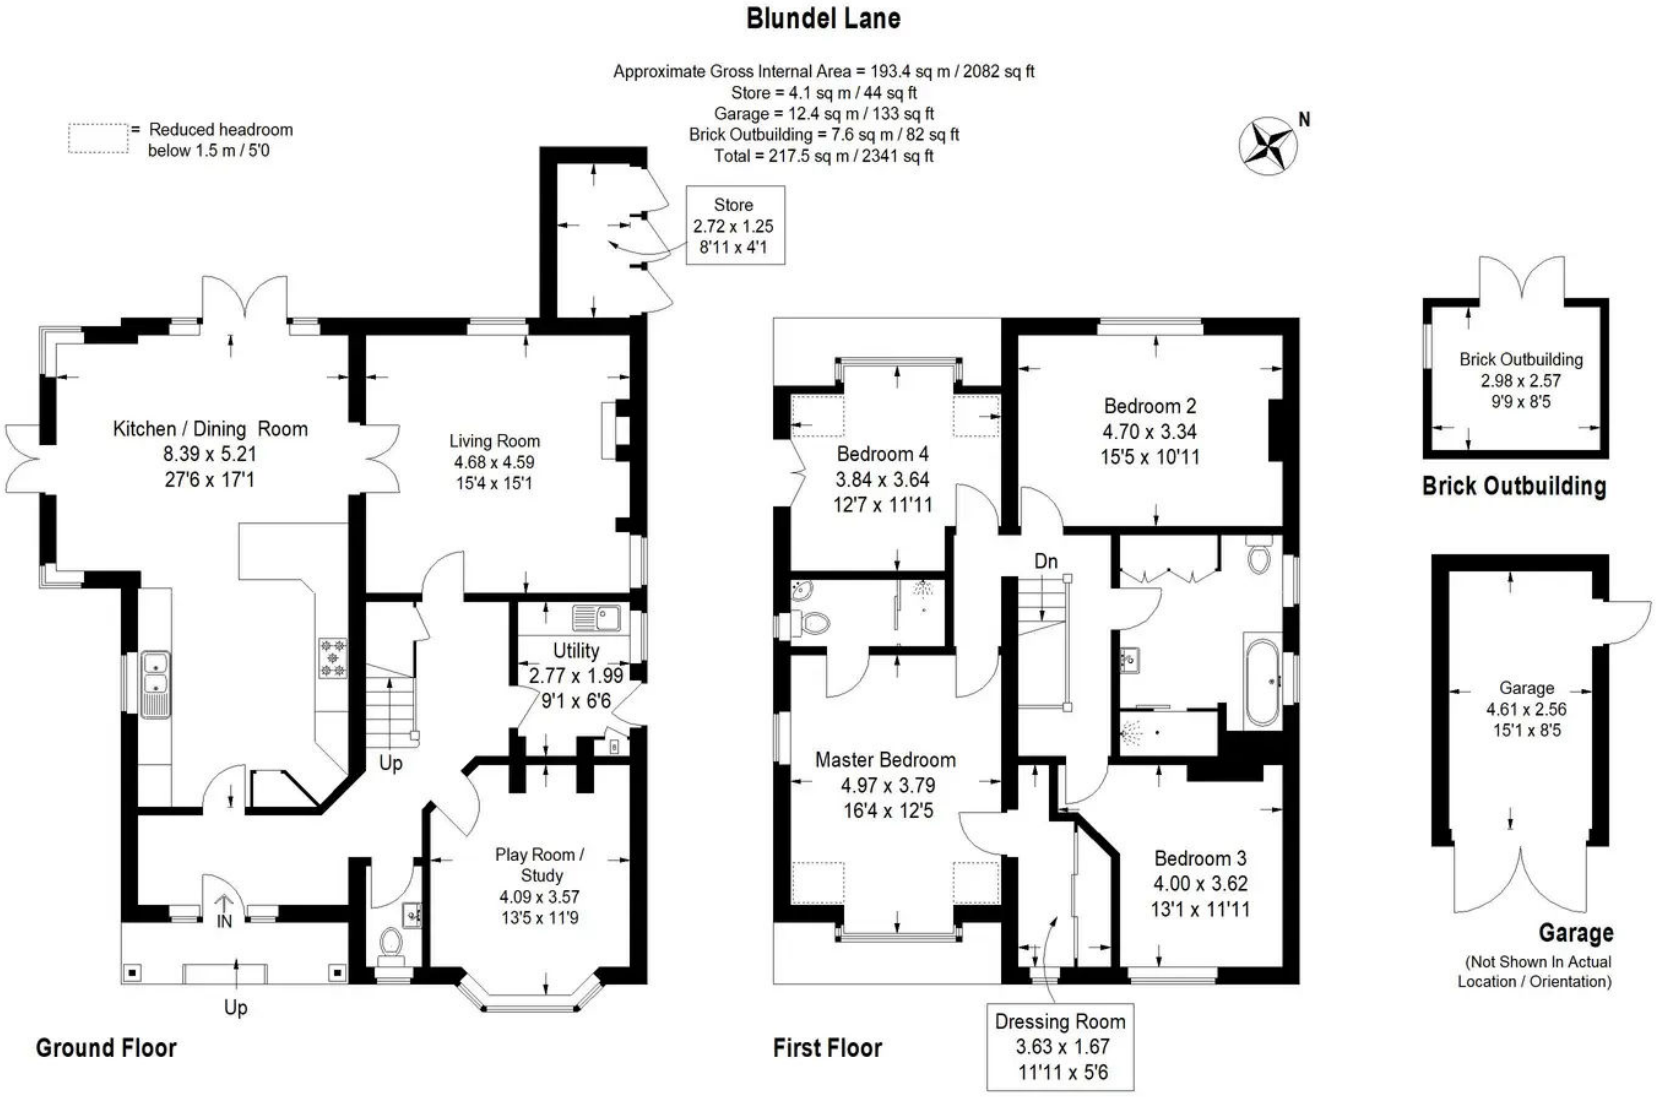


Illustration for identification purposes only, measurements are approximate, not to scale.
FloorplansUsketch.com © 2018 (ID 426693)

Grosvenor Surrey - Cobham

Grosvenor Surrey, 8 High Street, Cobham - KT11 3DY

01932 588288 · cobham@wearegrosvenor.co.uk · http://www.wearegrosvenor.co.uk

GROSVENOR
SURREY